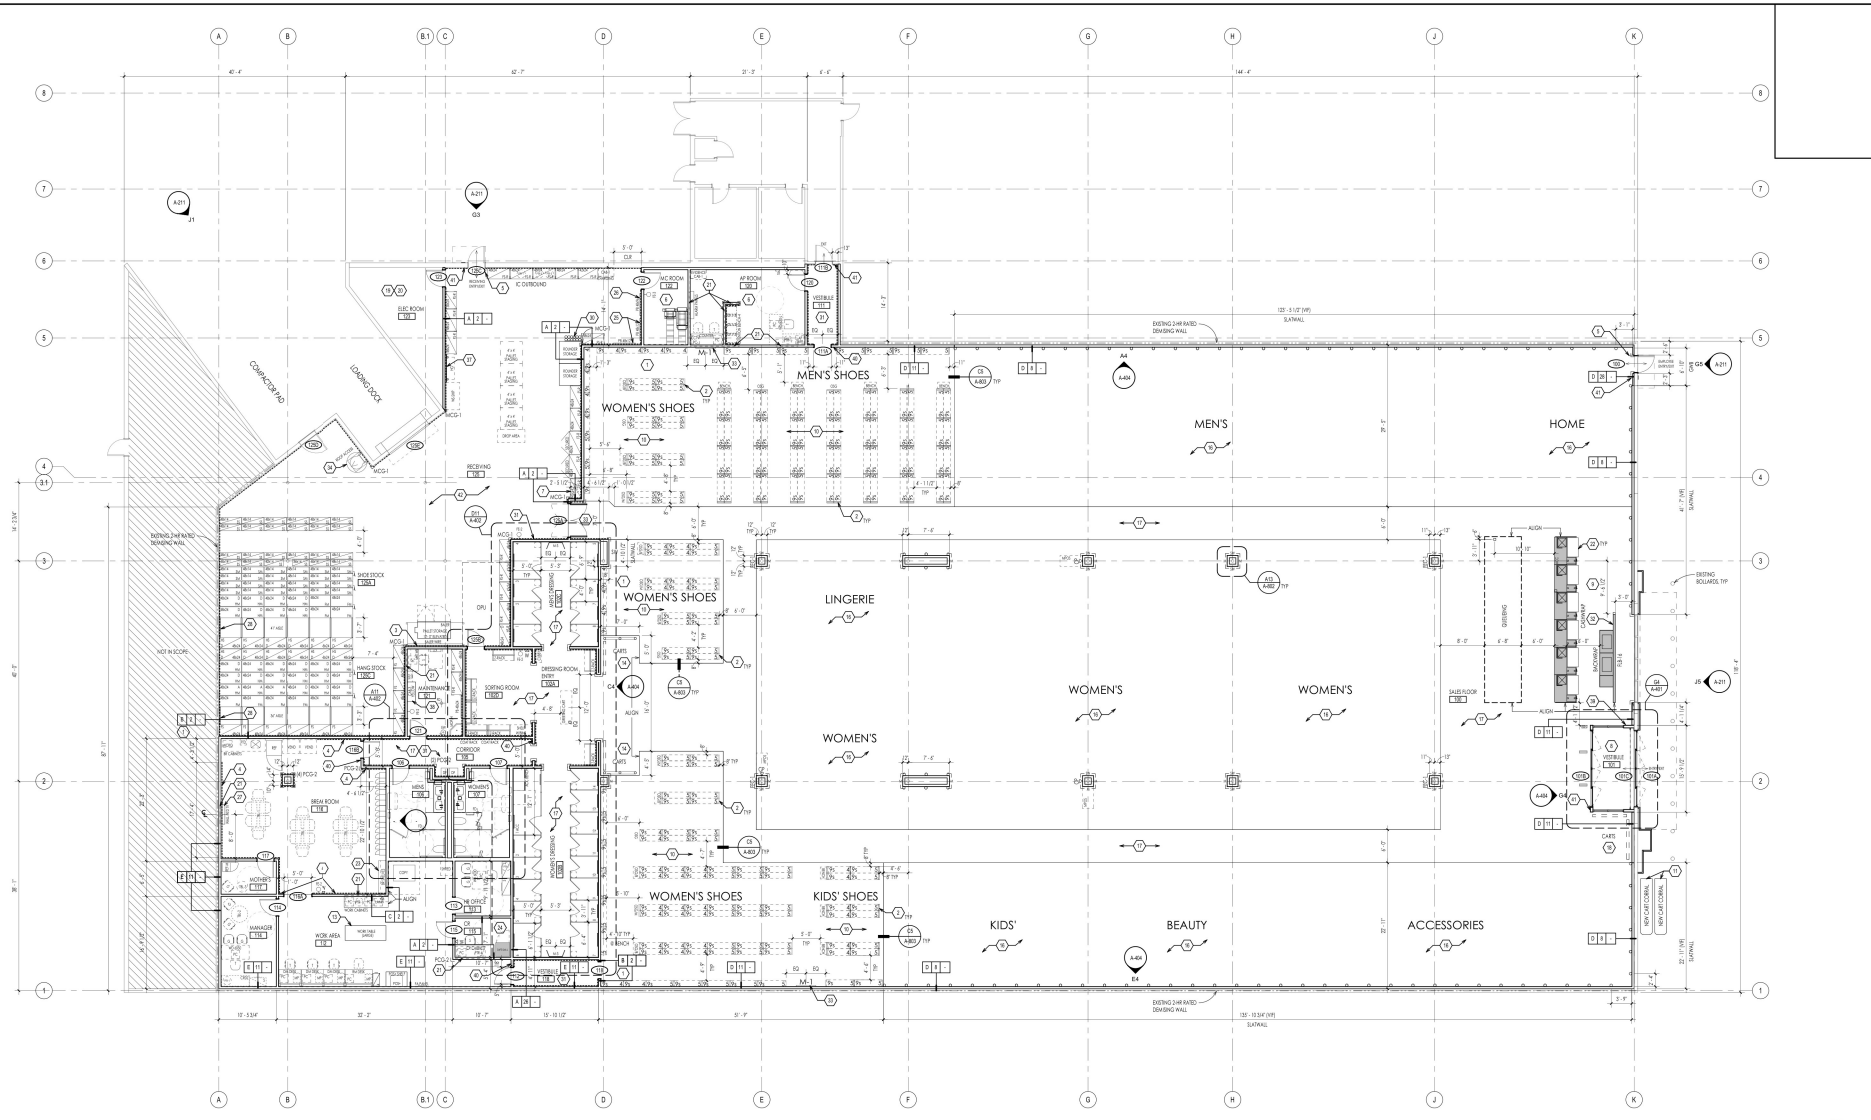

FLOOR PLAN - GENERAL NOTES

A. FOR SALES FLOOR WALL STANDARD LAYOUT AND DIMENSIONS SEE SALES FLOOR ELEVATIONS UNLESS OTHERWISE NOTED. WALL STANDARDS SHALL BE 4'-0" OC.

B. FOR FINISHES SEE SHEET A-601

C. WHERE DEMOLITION OCCURS, PATCH AND REPAIR ADJACENT CONDITIONS FOR A UNIFORM APPEARANCE

D. ALL CORNER GUARDS SHALL BE PCG-1 U.O.N. SEE FINISH LEGEND

E. ALL WALLS SHALL BE TYPE [C][3][-] U.O.N

F. COLUMN WRAPS ON SALES FLOOR [E][11][-] U.O.N

G. FOR PARTITION TYPE LEGEND SEE (G1 / A-601)

H. FOR PARTITION WALL DESIGNATIONS SEE (1 / A-601)

I. PATCH AND REPAIR ALL EXISTING CONSTRUCTION AS NECESSARY TO ACCOMMODATE NEW CONSTRUCTION AND FINISHES. THIS INCLUDES PATCHING HOLES, FILLING DEPRESSIONS, LEVELING SURFACES, AND SIMILAR WORK AS NECESSARY TO MAKE REPAIRED SURFACES APPEAR AS NEW.

J. FOR COLUMN WRAP TERMINATIONS SEE (G7 / A-601)

FLOOR PLAN - KEY NOTES

1. FULL HEIGHT GYP BD. THIS SIDE
2. SLATWALL PANEL MOUNTED TO SHOE SHELVING UNIT
3. PROVIDE 4" DIAMETER X 10'0" LONG PVC PIPE IN RECEIVING AREA FOR BALER WIRE STORAGE, BEFORE INSTALLATION, CONFIRM LOCATION WITH NORDSTROM OPERATIONS.
4. CHAIR RAIL ON ALL BREAK ROOM WALLS. 2'-6" MOUNTING HEIGHT TO BOTTOM OF CHAIR RAIL. TERMINATE CHAIR RAIL AT FROM INSIDE CORNERS, TERMINATE CHAIR RAIL 6" FROM THE SIDE OR 2'-0" FROM THE FRONT OF REFRIGERATOR, LOCKERS, COUNTER, AND VENDING MACHINES
5. EAS FIN AT RECEIVING/EMP./OFFICE ENTRY DOORS AND HAND STOCK EGRESS DOOR. SEE ELECTRICAL DRAWINGS
6. FOR ENLARGED A/C AND A/ ROOM, SEE (3 / A-402)
7. BENCH SEATING STATION. PROVIDE STOCK SHELVING WITH SHELVES @ 2'-6", 5'-0", 6'-6" & 8'-0" OC. DELETE BOTTOM HORIZONTAL BRACE ON FRONT SIDE
8. CARPET ENTRY WALK-OFF MAT.
9. FOR CASHWRAP PLAN AND ELEVATION SEE (A1 / A-402)
10. DIRECTION OF CARPET TILE ORIENTATION. TYP FOR ALL SHOE PADS
11. NEW EXTERIOR CART CORRAL
12. CENTER SHOE SHELVES ON COLUMN ENCLOSURE
13. FOR WORK AREA TABLE SEE (4 / A-402) OWNER TO VERIFY ORIENTATION IN FIELD.
14. FOR ENLARGED CARTS AT DRESSING ROOM, SEE (G5 / A-402)
15. COLUMN SUPERGRAPHICS (TYP.) CONFIRM LOCATION WITH FIELD PM
16. POLISHED CONCRETE. SEE FINISH LEGEND
17. STAINED CONCRETE. SEE FINISH LEGEND
18. FOR ENLARGED CARTS AT ENTRY SEE (G5 / A-402)
19. FOR CAUTION STRIPING SEE (E9 / A-800)
20. EXISTING ELECTRICAL PANELS TO REMAIN
21. PROVIDE BLOCKING AT DASHED LINES. SEE (A1 / A-601)
22. ANTI-FATIGUE MAT (FOAC). WITH 1:12 TRANSITION RAMP. SEE SPEC FOR INSTALL INSTRUCTIONS.
23. FOR SHELF AND ROD SEE (C9 / A-604)
24. BOLT SAFE TO CONCRETE PER MANUFACTURER'S INSTRUCTIONS
25. 48" WIDE BY 12" HIGH PEG BOARD ORIENTED HORIZONTALLY, MOUNTED 9'-7" AFF TO TOP OF PEG BOARD. HOLD PEG BOARD OFF WALL WITH 2" X 2" WOOD FRAME. PRIOR TO INSTALL, VERIFY LOCATION WITH STORE MOVEIN TEAM. GC TO INSTALL UPON MOVEIN
26. 48" WIDE BY 96" HIGH PEG BOARD ORIENTED VERTICALLY, MOUNTED 8'-6" AFF TO TOP OF PEG BOARD. MOUNT DIRECTLY ABOVE BASEBOARD. HOLD PEG BOARD OFF WALL WITH 2" X 2" WOOD FRAME. PRIOR TO INSTALL, VERIFY LOCATION WITH STORE MOVEIN TEAM. GC TO INSTALL UPON MOVEIN
27. WALL MOUNTED TELEVISION. VERIFY LOCATION IN THE FIELD WITH THE NORDSTROM CONSTRUCTION PROJECT MANAGER. PROVIDE BLOCKING BEWTEEN STUDS FOR INSTALLATION OF TV.
28. PROVIDE 4'-0" HIGH HARDBOARD AND NO WOOD BASE BEHIND MOBILE STORAGE. TYP.
29. EXISTING BOLLARDS TO REMAIN
30. PROVIDE (12) TWELVE, 6" DIAMETER PVC PIPES, MOUNTED TO THE ROUNDED STORAGE UNIT. CONFIRM MOUNTING LOCATION WITH OWNER
31. PROVIDE 4'-0" P-LAM WITH 1/8" SATIN ANODIZED ALUMINUM "J" CHANNEL (AT TOP NOT COVERED BY CORNER GUARD)
32. FLOOR MOUNTED ILLUMINATED GRAPHIC PANEL. PGFC
33. MIRROR FRAME AND MIRROR. GC TO VERIFY IF BLOCKING IS NECESSARY TO ACCOMODATE INSTALL. MOUNT MIRROR 2" ABOVE TOP OF BASE
34. EXISTING ROOF LADDER AND CAGE TO ROOF HATCH ABOVE.
35. ALL WALLS IN CASH ROOM TO BE [A][2][-] U.O.N
36. PLACE FELLOW CABINET ON BOTTOM SHELF OF FLAT STOCK UNIT.
37. SHADE CONTROL SWITCH. MOUNT AT 3'-6" AFF. CENTERED ON WALL. SEE ELECTRICAL.
38. FOR EXIT ROUTE SIGN. SEE DETAIL (3 / A-603)
39. FOR ACCESSIBLE EXIT SIGN. SEE DETAIL (D9 / A-603)
40. PROVIDE 4'-0" HIGH HARDBOARD WITHIN STOCK ROOM. U.O.N

OWNER FURNISHED ITEMS ABBREVIATIONS LEGEND

BIN - RECYCLING/TRASH RECEPTACLE
CAB-1 - LARGE CHARGING CABINET & AP EVIDENCE
CAB-2 - SMALL CHARGING CABINET
CAB-3 - FELLOW CABINET
CRED2 - CREDENZA
DM - DEPARTMENT MANAGER
FLG - FREESTANDING LIGHT BOX
G - GUEST CHAIR
GRPH - GRAPHIC WALL
HLB - HANGING LIGHT BOX
LSF - LIT SUNGLASS FIXTURE
LMM - LAMINATOR
MP - MOBILE PEDESTAL
RM - RECEIVING MANAGER
S - STOOL
SAFE-AP - ASSET PROTECTION WEAPONS CAGE
SAFE-LRG-L - LARGE SAFE, LHS SWING
SAFE-LRG-R - LARGE SAFE, RHS SWING
SAFE-SML-L - SMALL SAFE, LHS SWING
SAFE-SML-R - SMALL SAFE, RHS SWING
SHRED - SHREDDER
T - TASK CHAIR
TBL-1 - BREAK ROOM TABLE
TBL-2 - MANAGER'S CONFERENCE TABLE
TBL-3 - MOTHER'S ROOM TABLE
WD - WORK DESK
WS-FACE - FULFILLMENT FACEING WORKSTATION
WS-SHIP - FULFILLMENT TF SHIPPING WORKSTATION
GRPH-# - GRPH-16 NUMBER INDICATES WIDTH OF GRAPHIC WALL PANEL
WLB-# - WLB-12 NUMBER INDICATES WIDTH OF WALL-MOUNTED LIGHT BOX
FLB-# - FLB-16 NUMBER INDICATES WIDTH OF FREE-STANDING LIGHT BOX

FLOOR PLAN ABBREVIATIONS LEGEND

ACC - ACCESSIBLE
AP - ASSET PROTECTION
AP-WS - ASSET PROTECTION WORKSTATION (REFER ELECTRICAL DWGS FOR DETAILS)
BR - BREAK ROOM
CP - COMMAND POST (REFER ELECTRICAL DWGS FOR DETAILS)
COPY - PRINTER/COPIER MACHINE
CR - CASHROOM
DS - DEPARTMENT SIGNAGE
DF - DRINKING FOUNTAIN (REFER PLUMBING DWGS FOR DETAILS)
EW - EYE WASH
FA - FIRE ALARMS
FE - FIRE EXTINGUISHER
FEC - FIRE EXTINGUISHER CABINET
FD - FLOOR DRAIN
FS - FLAT STOCK MOBILE
HG - HOME DONGOLA FIXTURE STORAGE
HW - HOT WATER UNIT
LCP - LIGHTING CONTROL PANEL (REFER ELECTRICAL DWGS FOR DETAILS)
MI - MIRROR, SEE SPECIFICATION
MC - MAINS COMMUNICATION
MAINT - MAINTENANCE
MICRO - MICROWAVE
MOP - JANITOR'S SINK (REFER PLUMBING DWGS FOR DETAILS)
MPOS - MOBILE POINT OF SALE
OSG - OWNER SUPPLIED GRID
OSG/M - OWNER SUPPLIED GRID WITH MIRROR
PB - PEG BOARD
PC - PERSONAL COMPUTER (REFER ELECTRICAL DWGS FOR DETAILS)
PD - PAPER TOWEL DISPENSER
PTR - PRINTER (REFER ELECTRICAL DWGS FOR DETAILS)
REF - REFRIGERATOR
RM - RECEIVING MANAGER
SC - SOUND CABINET (REFER ELECTRICAL DWGS FOR DETAILS)
VEND - VENDING MACHINE

HANGROD HEIGHTS LEGEND

DEPARTMENT CONFIGURATIONS, SEE (G1 / A-604)

A ACCESSORIES - 21", 42", 63", 84", 115"
B KIDS - 44", 84", 115"
C MEN - 42", 84", 115"
D MEN - 42", 115"
E WOMEN - 58", 115"
F WOMEN - 48", 115"
G WOMEN - 42", 84", 115"

STOCK UNIT ABBREVIATIONS LEGEND

FM - FLAT STOCK MOBILE
HM - HANG STOCK MOBILE
HS - HANG STOCK STATIC
SM - SHOE STOCK MOBILE
SS - SHOE STOCK STATIC

NOTE: -R DESIGNATED REINFORCED UNIT

OWNER:
NORDSTROM, INC.
1600 7th Avenue, Suite 2900
Seattle, WA 98101
TEL: (206) 303-4300
FAX: (206) 303-4319
www.nordstrom.com

CALLISONRTKL
AN ARCADIS COMPANY
CallisonRTKL Inc.
www.callisonrtkl.com

NORDSTROM

NORDSTROM RACK WESTCHASE SHOPPING CENTER (3722)
10885 WESTHEIMER ROAD
HOUSTON, TX 77042
PROJECT #006-2301.18.00

ISSUED	DATE
PERMIT/BID SET	3/5/24
REVISED	DATE

FLOOR PLAN

A-112

C:\Users\kennis.lee\Documents_Revit\Localrel\4722_Westchase_Arch_Central_R22_kennis.lee666.0.rvt 3/1/2024 11:20:58 AM
COPYRIGHT © 2024 CallisonRTKL Inc.