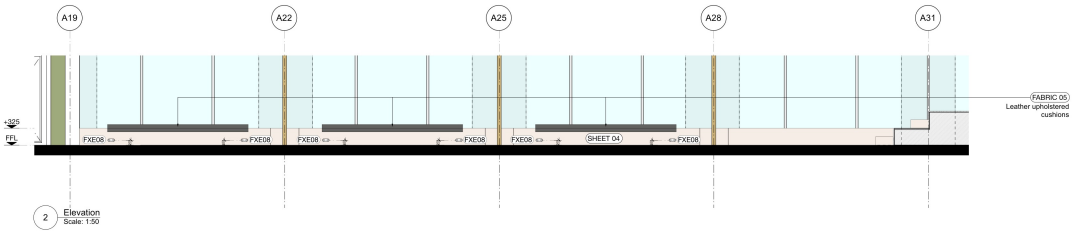

2 Elevation
Scale: 1:50

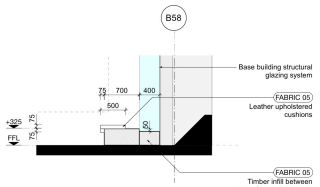

3 Section A
Scale: 1:50

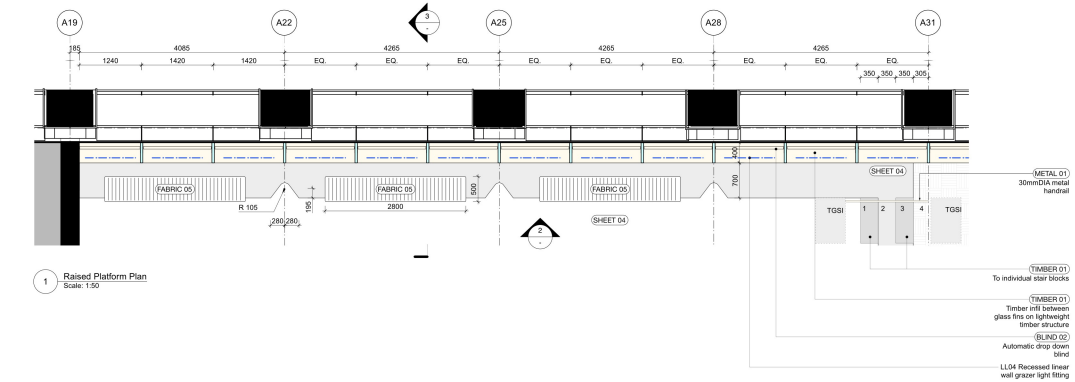

1 Raised Platform Plan
Scale: 1:50

Platform
By DesignOffice

platformdesignoffice.com
79 Little Oxford Street Collingwood Victoria 3066 Australia
P +61 (0) 3 9417 0601

FOR TENDER

This drawing is to be read in conjunction with the full DesignOffice drawing set. DesignOffice schedules and other consultants drawings & documents. Inconsistencies, discrepancies or omissions are to be reported immediately to DesignOffice. Refer to other consultants documents are to be reported immediately to DesignOffice for clarification.

All construction, materials and workmanship are to be in accordance with the Building Code of Australia and the relevant current Australian Standard(s). All details of construction are to comply with the requirements of good building practice & in every way to be in accordance with manufacturers instructions.

Do not scale from these drawings. Figured dimensions only are to be used. For doubt, ask. Dimensions are to be checked by the builder before commencing any work or shop drawings. All dimensions on site and report any on site discrepancies to DesignOffice for discussion. Any variations to dimensions shown on these drawings or discrepancies between these and those made to the information or detail contained within these drawings must be approved in writing by DesignOffice.

Confirm all equipment sizes, installation requirements and services required to equipment with manufacturer prior to commencement of works. Report any discrepancies.

Where any proprietary items are specified, such as but not limited to doors, fixtures, etc. are specified by reference to manufacturer's catalogue numbers, the builder is to obtain DesignOffice's approval prior to installation. Provide samples of all equipment as per manufacturers specifications.

Where any proprietary items are specified, such as but not limited to doors, fixtures, etc. are specified by reference to manufacturer's catalogue numbers, the builder is to obtain DesignOffice's approval prior to installation. Provide samples of all equipment as per manufacturers specifications.

Dimensions relating to waterproofing are indicative only. Refer to waterproofing consultant drawings and certification for all waterproofing details. Drawings shall not be used for construction purposes unless issued for construction. Contractor to provide shop drawings as noted on drawings prior to manufacture.

REV	DESCRIPTION	DATE	Notes
A	FOR TENDER	19/4/24	
B	FOR TENDER	9/5/24	

Client
The Commons
Project
The Commons Collins St
64 Collins St, 3008 Melbourne
Date
9/5/24
Scale
1:100
Drawn By
TV
Checked By
TR

Project Number
P1103
Drawing Title
Dining Bench Seating - Level 01
Drawing Number
4.09
Revision
B
For Tender

© Copyright Platform/Wow 2023
All drawings and the documentation are the property of Platform/Wow Pty Ltd. They may not be used or reproduced without the consent of the author and must be returned upon request.